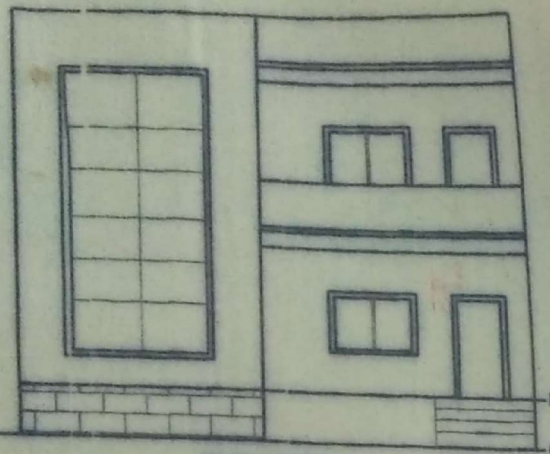

ELEVATION

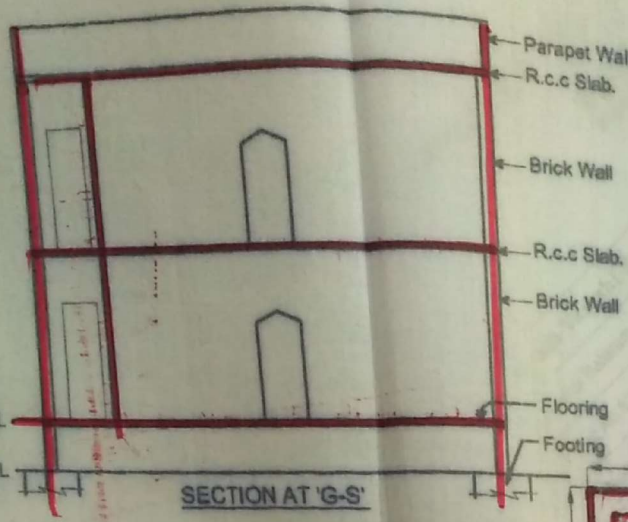

SECTION AT 'G-S'

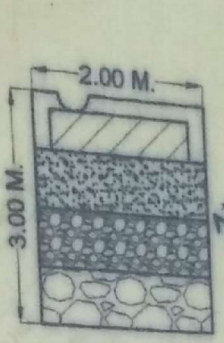

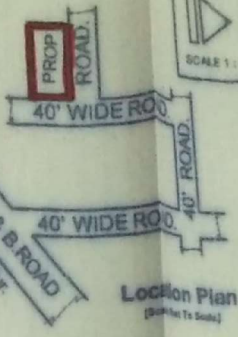

Location Plan

N

SCALE 1 : 100

REFERENCE :

* PROPOSED :

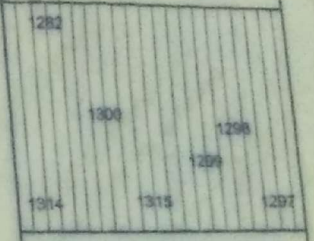

EXTRACT MASTER PLAN

RAIN WATER HARVESTING

OPEN PLOT NO : 64.

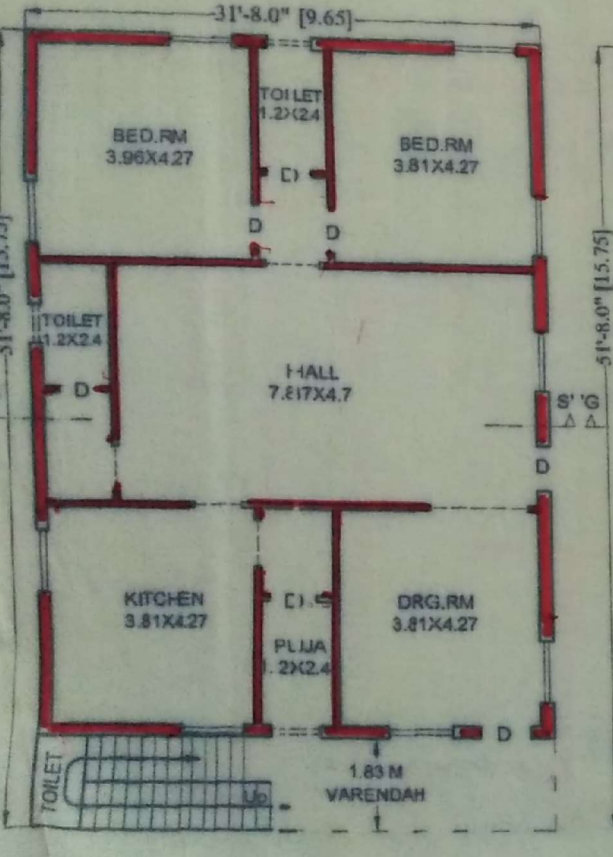

G.F.PLAN

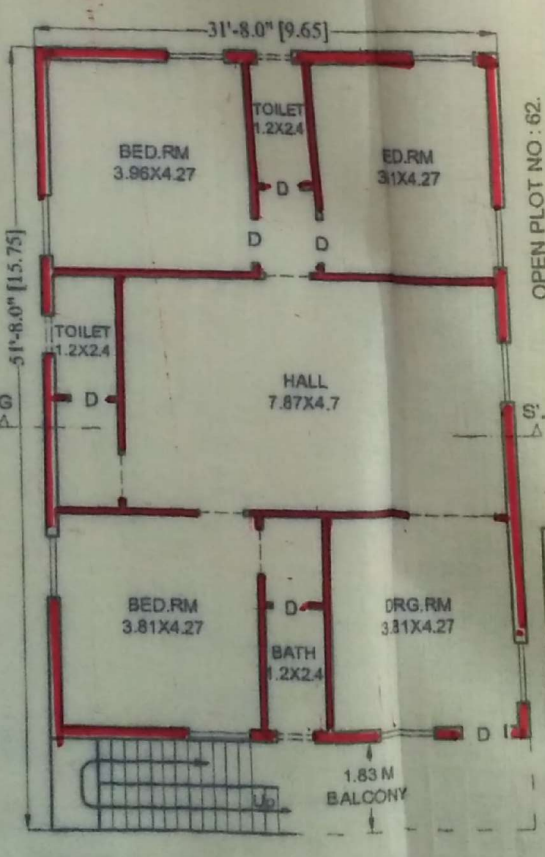

F.F.PLAN

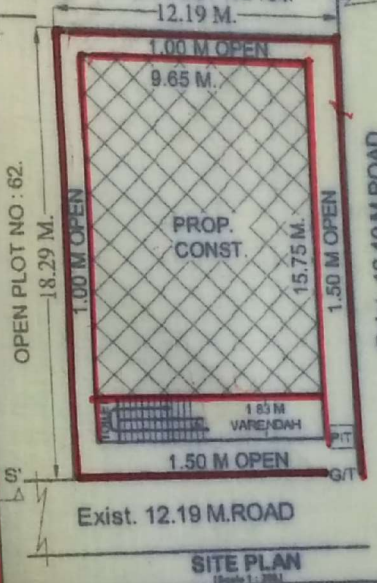

SITE PLAN

AREA STATEMENT :

* TOTAL PLOT AREA : 222.97 Sq.Mts.
* G.F. PLINTH AREA : 151.98 Sq.Mts.
* F.F. PLINTH AREA : 151.98 Sq.Mts.
* OPEN AREA : ~~70.99 Sq.Mts.~~
* COMPOUND WALL LENGTH : 60.96 R/Mts.

NOTE

This is only a Muncipal Sanction for construction Without prejudice any body's civil right over the land

SANCTIONED

The Building premission is here by Accorded for construction of Ground / first/ Second floor Subject to conditions laid down in the ... ngs

G1/75/63/2016

Dated : 5-2-2016 . and this Permission is valid up to 3years (4-2-2019)

Drawn By :

K.GANESH KUMAR S&E
L.No. C1/328/2012
Consulting Engineer
Architects & Engineers
MEDAK 502110

SRI GANESH TOWN BUILDERS

TP & BO
M.C. Medak.

TOWN PLANNING OFFICER
MUNICIPAL COUNCIL MEDAK
TOWN PLANNING OFFICER

Commissioner
Municipal Council
Medak

PLAN SHOWING THE PROPOSED CONSTRUCTION OF R.C.C. RESIDENTIAL BUILDING [G.F & F.F.] , IN OPEN PLOT NO : 63 , IN SY.NO'S : 1307 [PART], 1309 [PART] , L.P.NO :4/2005/H2 , WARD NO : 3, BLOCK NO : 9, SITUATED AT "NEAR VADDERA HOUSES" , IN MEDAK [Town]T.S.

OWNER : SRI. ADI VAMSHI KRISHNA S/O : ADI BAIRA M.

Owner Si...

Scanned by CamScanner