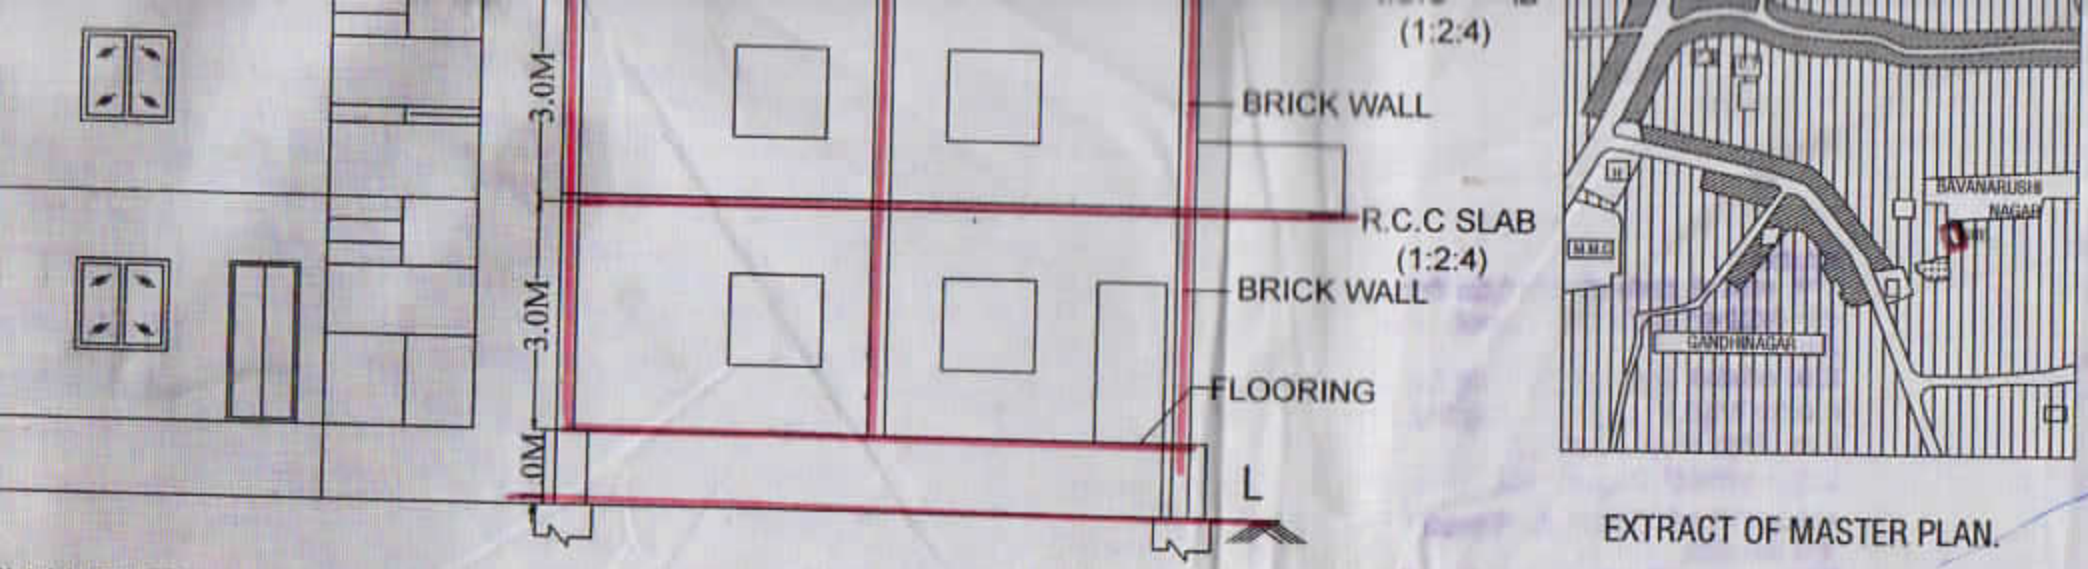

SECTION AT AA

EXTRACT OF MASTER PLAN.

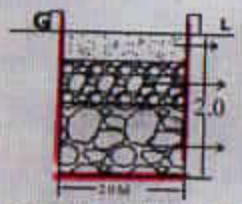

SECTIONAL ELEVATION

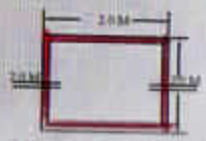

HORWESTING STRUCTURE

LOCATION MAP
(NOT TO SCALE)

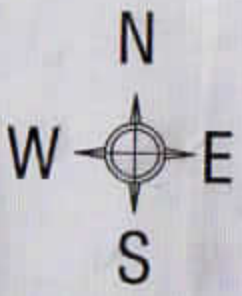

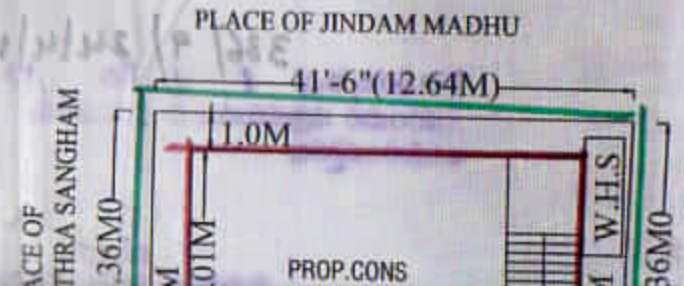

Split by PDF Splitter