PLAN SHOWING THE PROPOSED CONSTRUCTION OF GROUND FLOOR & FIRST FLOOR RESIDENTIAL BUILDING IN THE EXISTG. HOUSE PREMISES BEARING MPL. H.No. 11-22-69, SITUATED AT KASHIBUGGA, Dt. WARANGAL.

SCALE: 1:100 cm.

BELONGS TO: Smt. GANJI SRI LAXMI.
W/o. RAMESH BABU.

AREAS

| | | |
|---|---|---|
| ASPER DOCT. TOTAL AREA | 90.26 Sq.mts. | (OR)--107.97 Sq.yds. |
| 40'.0" WIDE ROAD EFFECTED AREA | 5.42 Sq.mts. | |
| NET PLOT AREA | 84.84 Sq.mts. | (OR) -- 101.49 Sq.yds. |
| OPEN PLACE AREA | 10.87 Sq.mts. | |
| PROP. G. F. PLINTH AREA | 73.97. Sq.mts. | |
| BALCONY AREA | 6.85. Sq.mts.. | |
| PROP. F. F. PLINTH AREA | 73.97. Sq.mts. | |
| BALCONY AREA | 6.85. Sq.mts.. | |

PROP. CONSTN.
TOBE REMOVED EXIST. HOUSE

SPECIFICATIONS:

| | |
|---|---|
| FOUNDATION | ----- U.C.R.S. IN CM. |
| BASEMENT | ------ C.R.S. IN CM. |
| SUPERSTRUCTURE | --- BRICK IN CM. |
| ROOFING | ------- R.C.C. SLAB. |
| FLOORING | ------- POLISHED STONE. |
| PLASTERING | ------- WITH CM. |

N

APPLICANT SIGN.

ELEVATION

SECTION ON "A'B"

PART EXTRACT OF D.P. No. 4/81, AT KASHIBUGGA, WGL. SCALE: 1"=100' SITE UNDER REF.

PART EXTRACT OF MASTER PLAN D.P. No. 4/81, AT KASHIBUGGA, WGL. SCALE: 1"=800' SITE UNDER REF.

HOUSE OF K. BHADRAIAH.

HOUSE OF G. SRILAXMI. H. No. 11-22-70.

HOUSE OF B. ANJANEYULU. H. No. 11-22-69 (Part).

PROP. G.F. & F.F. SITE

SEPTIC TANK

VENT PIPE

INLET

OUTLET

SECTION ON 'A'B'

PLAN

R.W.H.PIT

PROP. C.C. ROAD 40'.0" WIDE

SITE-PLAN
SCALE : 1:200 cm.

Sri. Markandeya Temple

APP. SITE

K.Bugga Temple

HOUSES

ROAD

EXIST. C.C. ROAD 31'.0" WIDE

MOGILICHERLA ROAD

GANDHI STATUE

KEY-PLAN

G.F. PLAN

PROP. F.F. PLAN

Markandeya
Licenced Surveyor
Municipal Corporation, Warangal
Licence No. 3/1998

Scanned by CamScanner

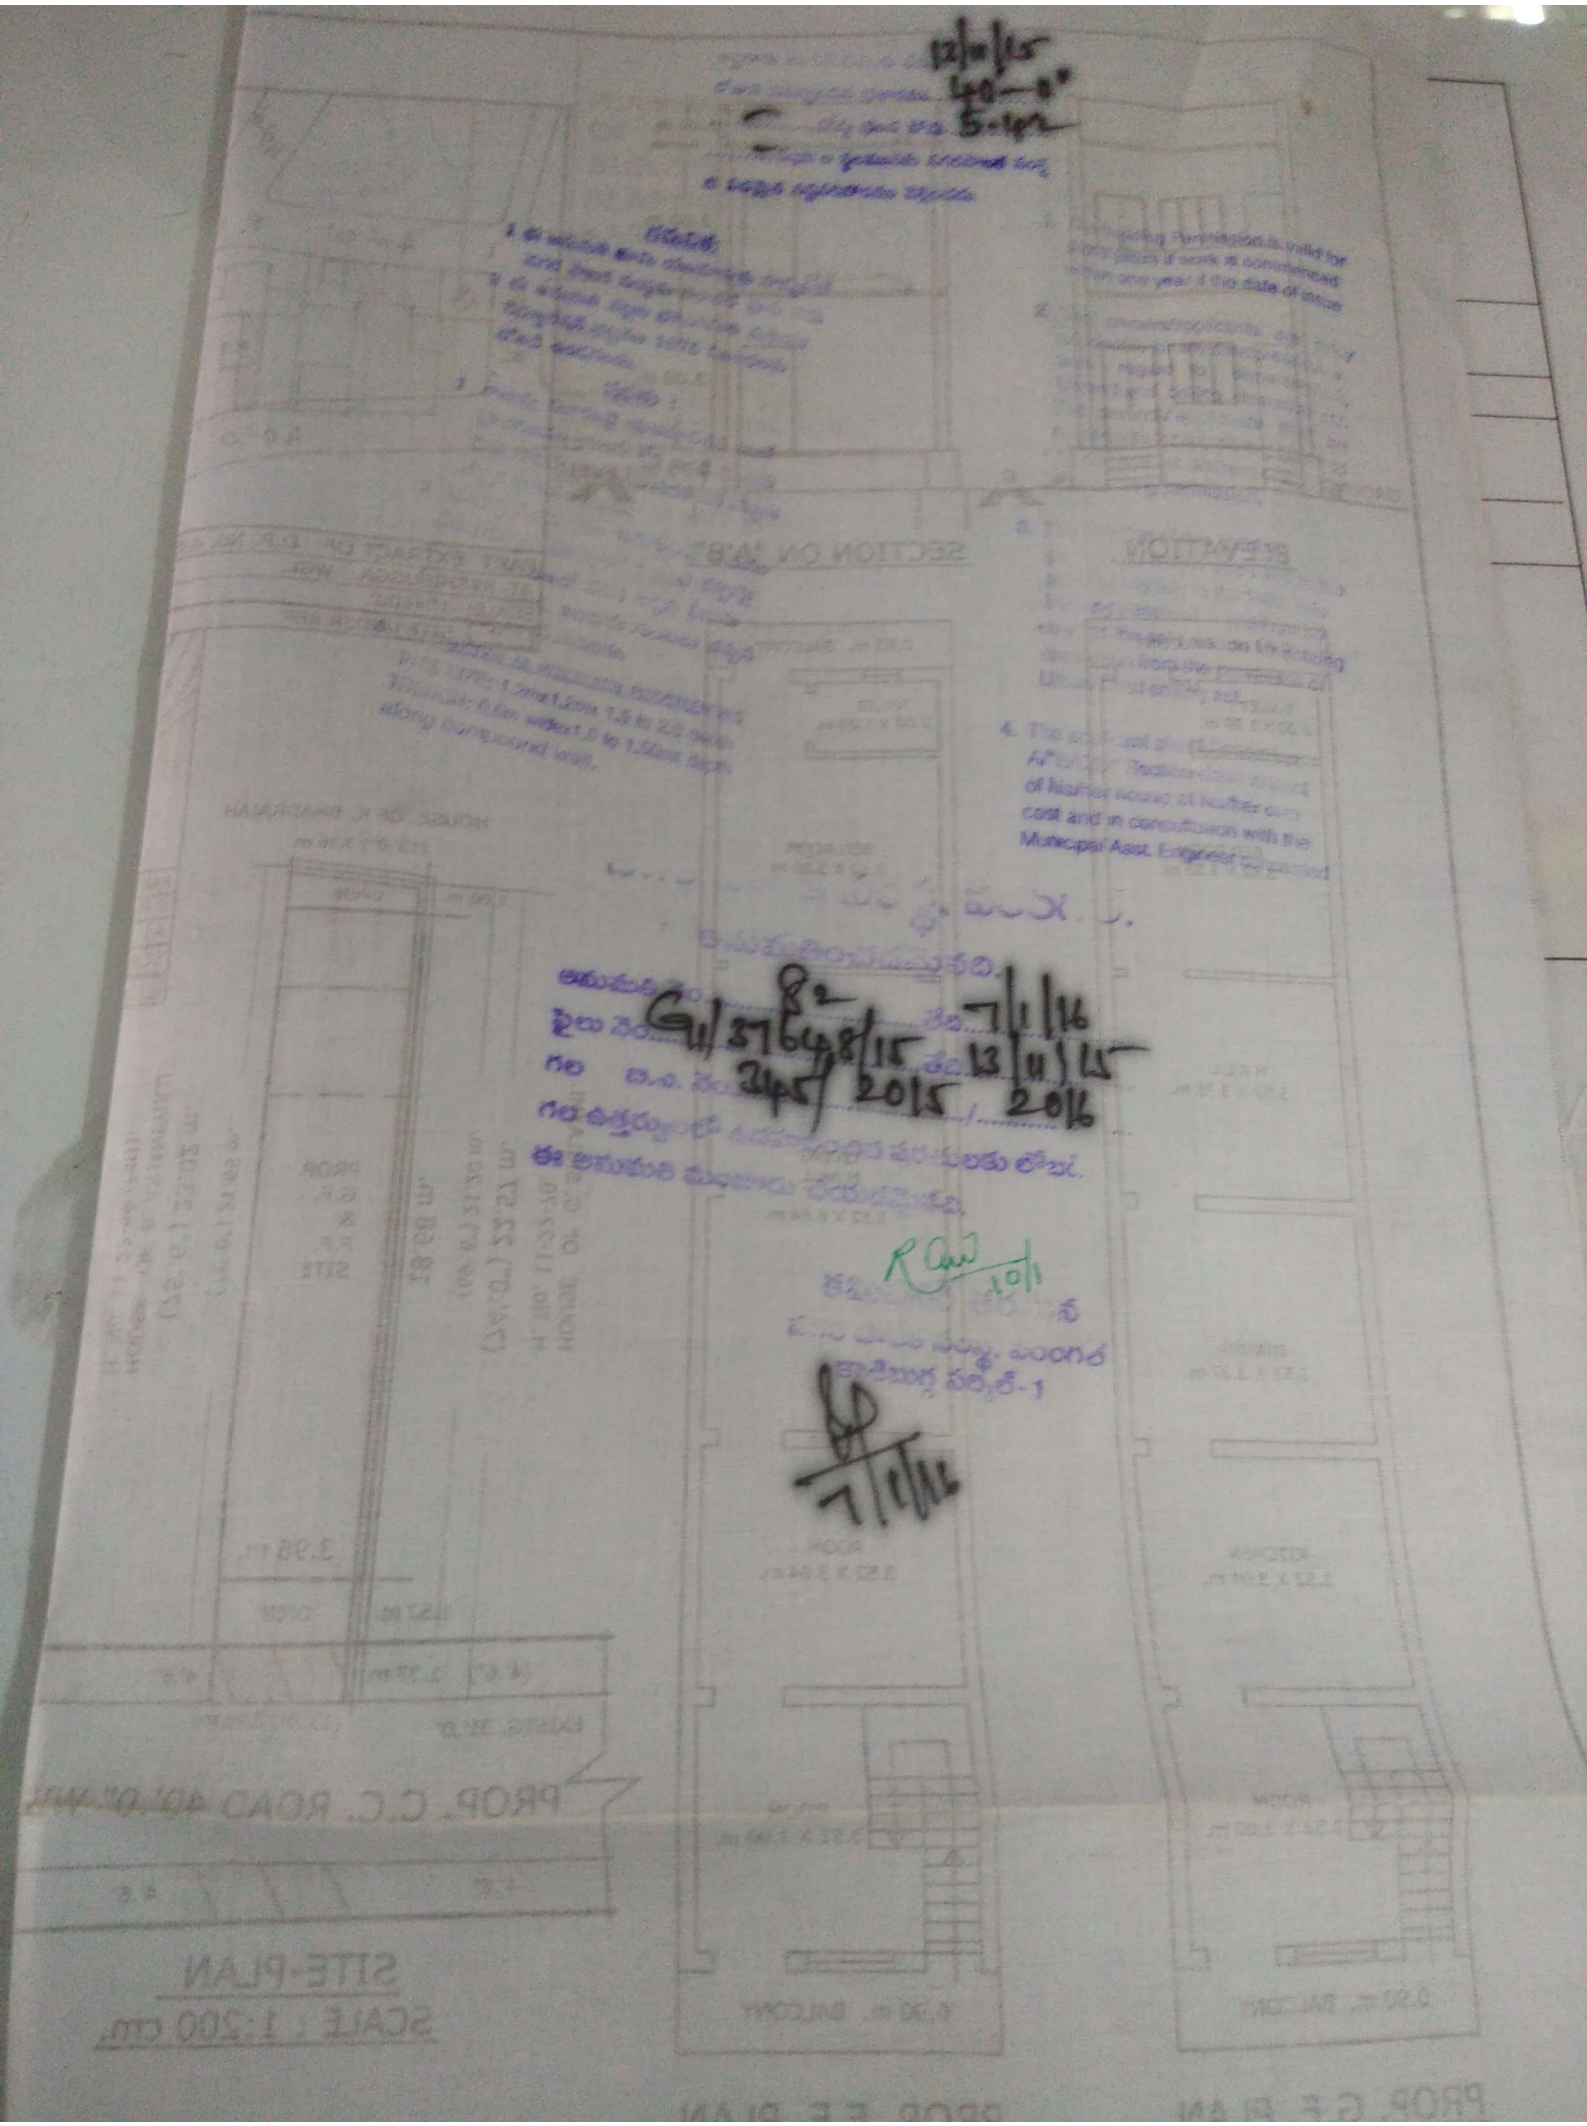

Scanned by CamScanner