PLAN SHOWING THE PROPOSED CONSTRUCTION OF GROUND AND FIRST FLOOR R.C.C. RESIDENTIAL BUILDING IN THE OPEN PLOT No. 275 OUT OF SURVEY Nos. 88, 95, 99, 100, 101/A, 101/C1, 101/C2, 101/C3, 89/C1, 89/C2 & 89/E OF DESHAIPET REVENUE [V], SITUATED AT "M/s. LAKSHMI MEGA TOWNSHIP", DESHAIPET, WARANGAL.[Dist.,]

BELONGS TO : PERUGU SADANANDAM S/o RAMAIAH

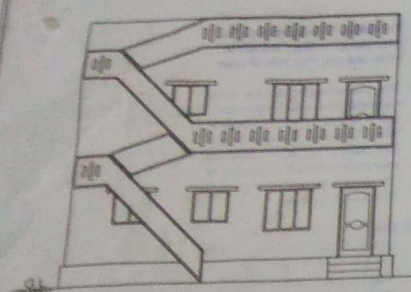

FRONT ELEVATION

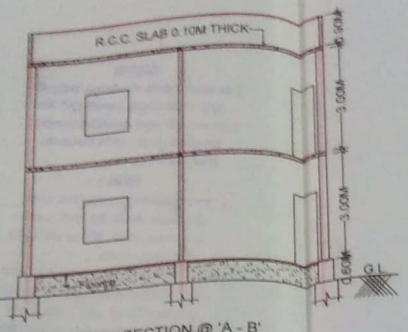

SECTION @ 'A - B'

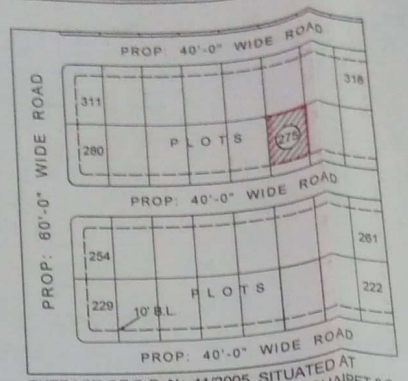

EXTRACT OF D.P. No.41/2005, SITUATED AT " M/s LAKSHMI MEGA TOWNSHIP, DESHAIPET [V], WARANGAL.[Dist.,] SCALE: 100'-0" TO AN INCH.

SITE UNDER REFERENCE

AREA DETAILS :

TOTAL PLOT AREA	: 173.07 Sq. Mts. [or 207.00 Sq.Yds.]
PROP: G/F BUILTUP AREA	: 105.32 Sq. Mts.
PROP: F/F BUILTUP AREA	: 105.32 Sq. Mts.
OPEN AREA	: 67.75 Sq. Mts.
PROP: COMPOUND WALL	: 37.32 R/Mts.

SPECIFICATIONS :

FOUNDATION	: U.C.R.S. IN CM
BASEMENT	: C.R.S. IN CM
S.STRUCTURE	: BRICK IN CM
ROOFING	: R.C.C. SLAB
FLOORING	: MARBLES/TILES
PLASTERING	: WITH CM
DOOR & WINDOW	: TEAK WOOD

N

PROPOSED CONSTRUCTION

SCALE : [1 : 100]

PROP: GROUND FLOOR PLAN

PROP: FIRST FLOOR PLAN

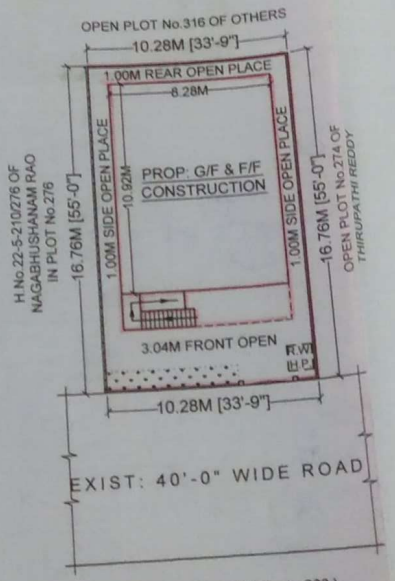

SITE PLAN (SCALE : 1 : 200)

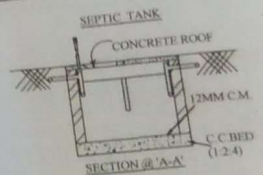

SECTION @ 'A-A'

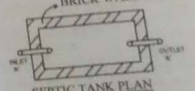

SEPTIC TANK PLAN

C/S OF RWH PIT

G. SRINIVAS,
Licenced Surveyor
Lic. Regd. No. 02/1990
Greater Municipal Corporation,
WARANGAL.

OWNER'S SIGN.

CORONET
BINNY'S TEXTILES & SELECTIONS
Chowrastha, HANAMKONDA. Ph: 2577538(S)
OCM
DIGJAM
VIMAL

Scanned by CamScanner

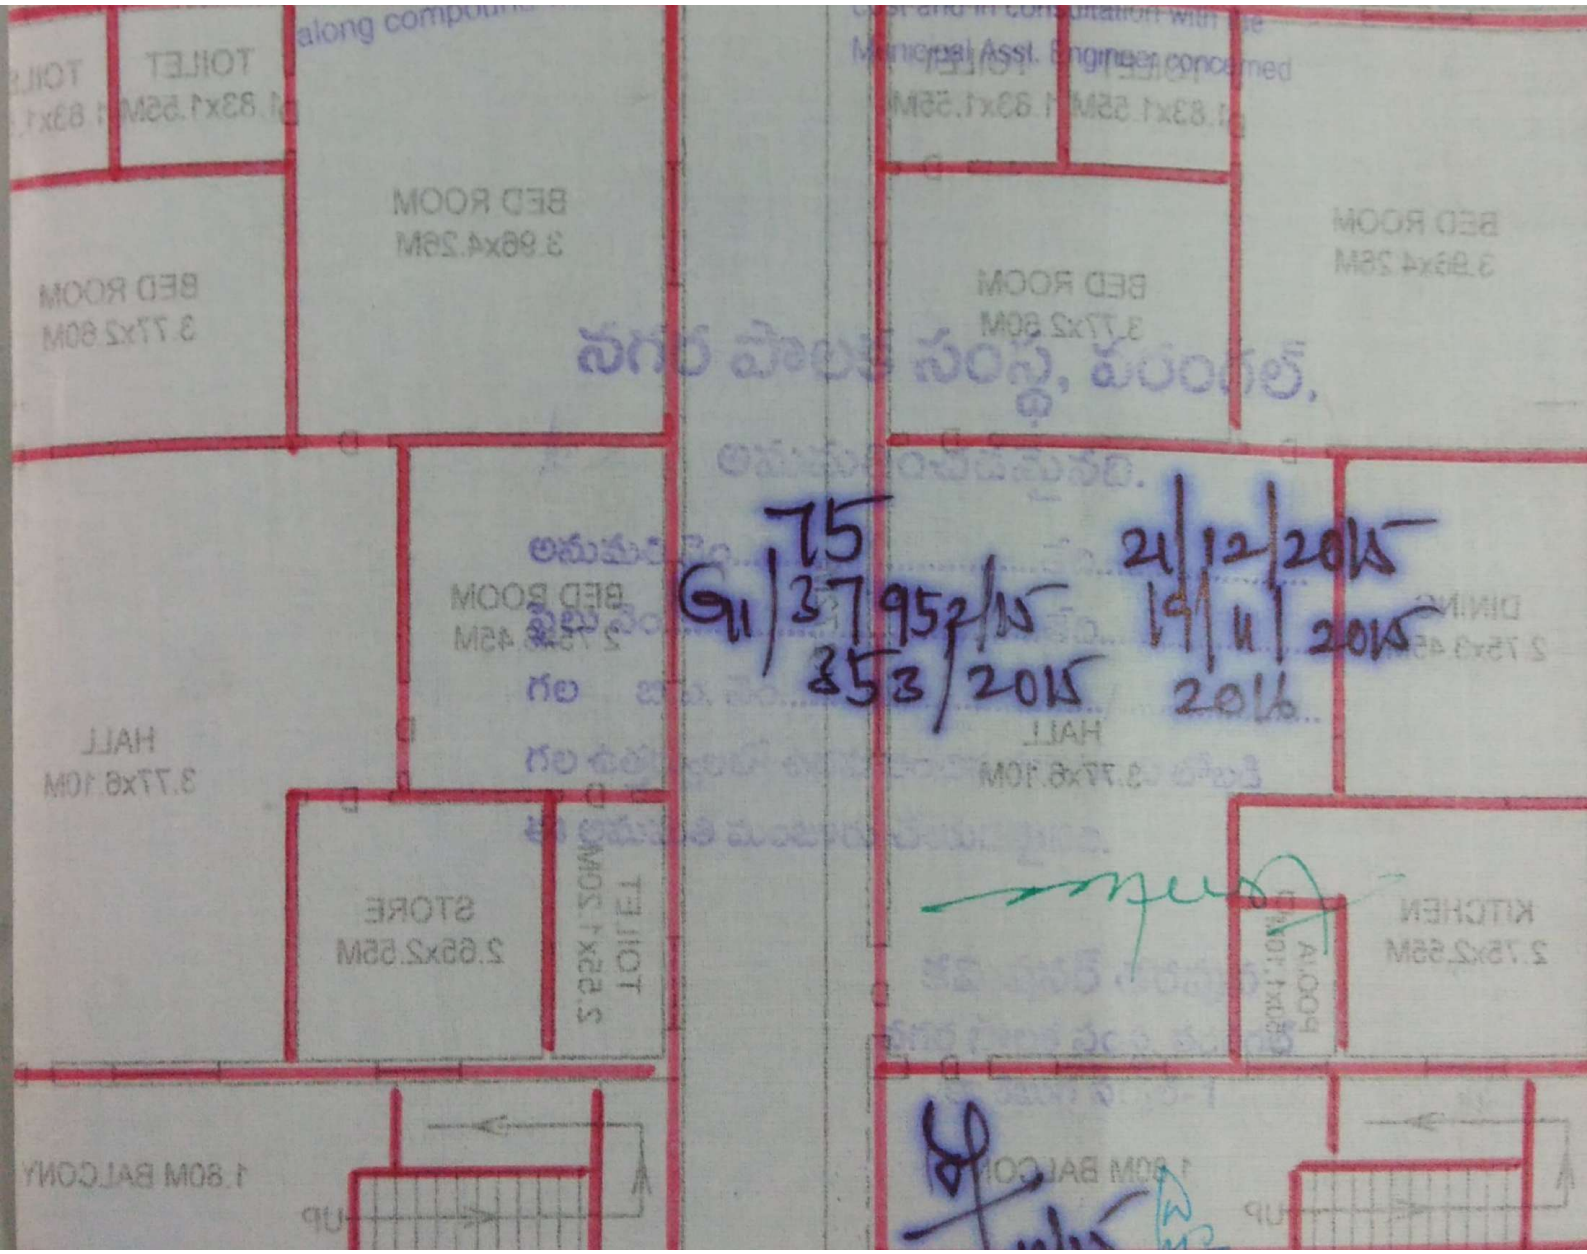

Scanned by CamScanner