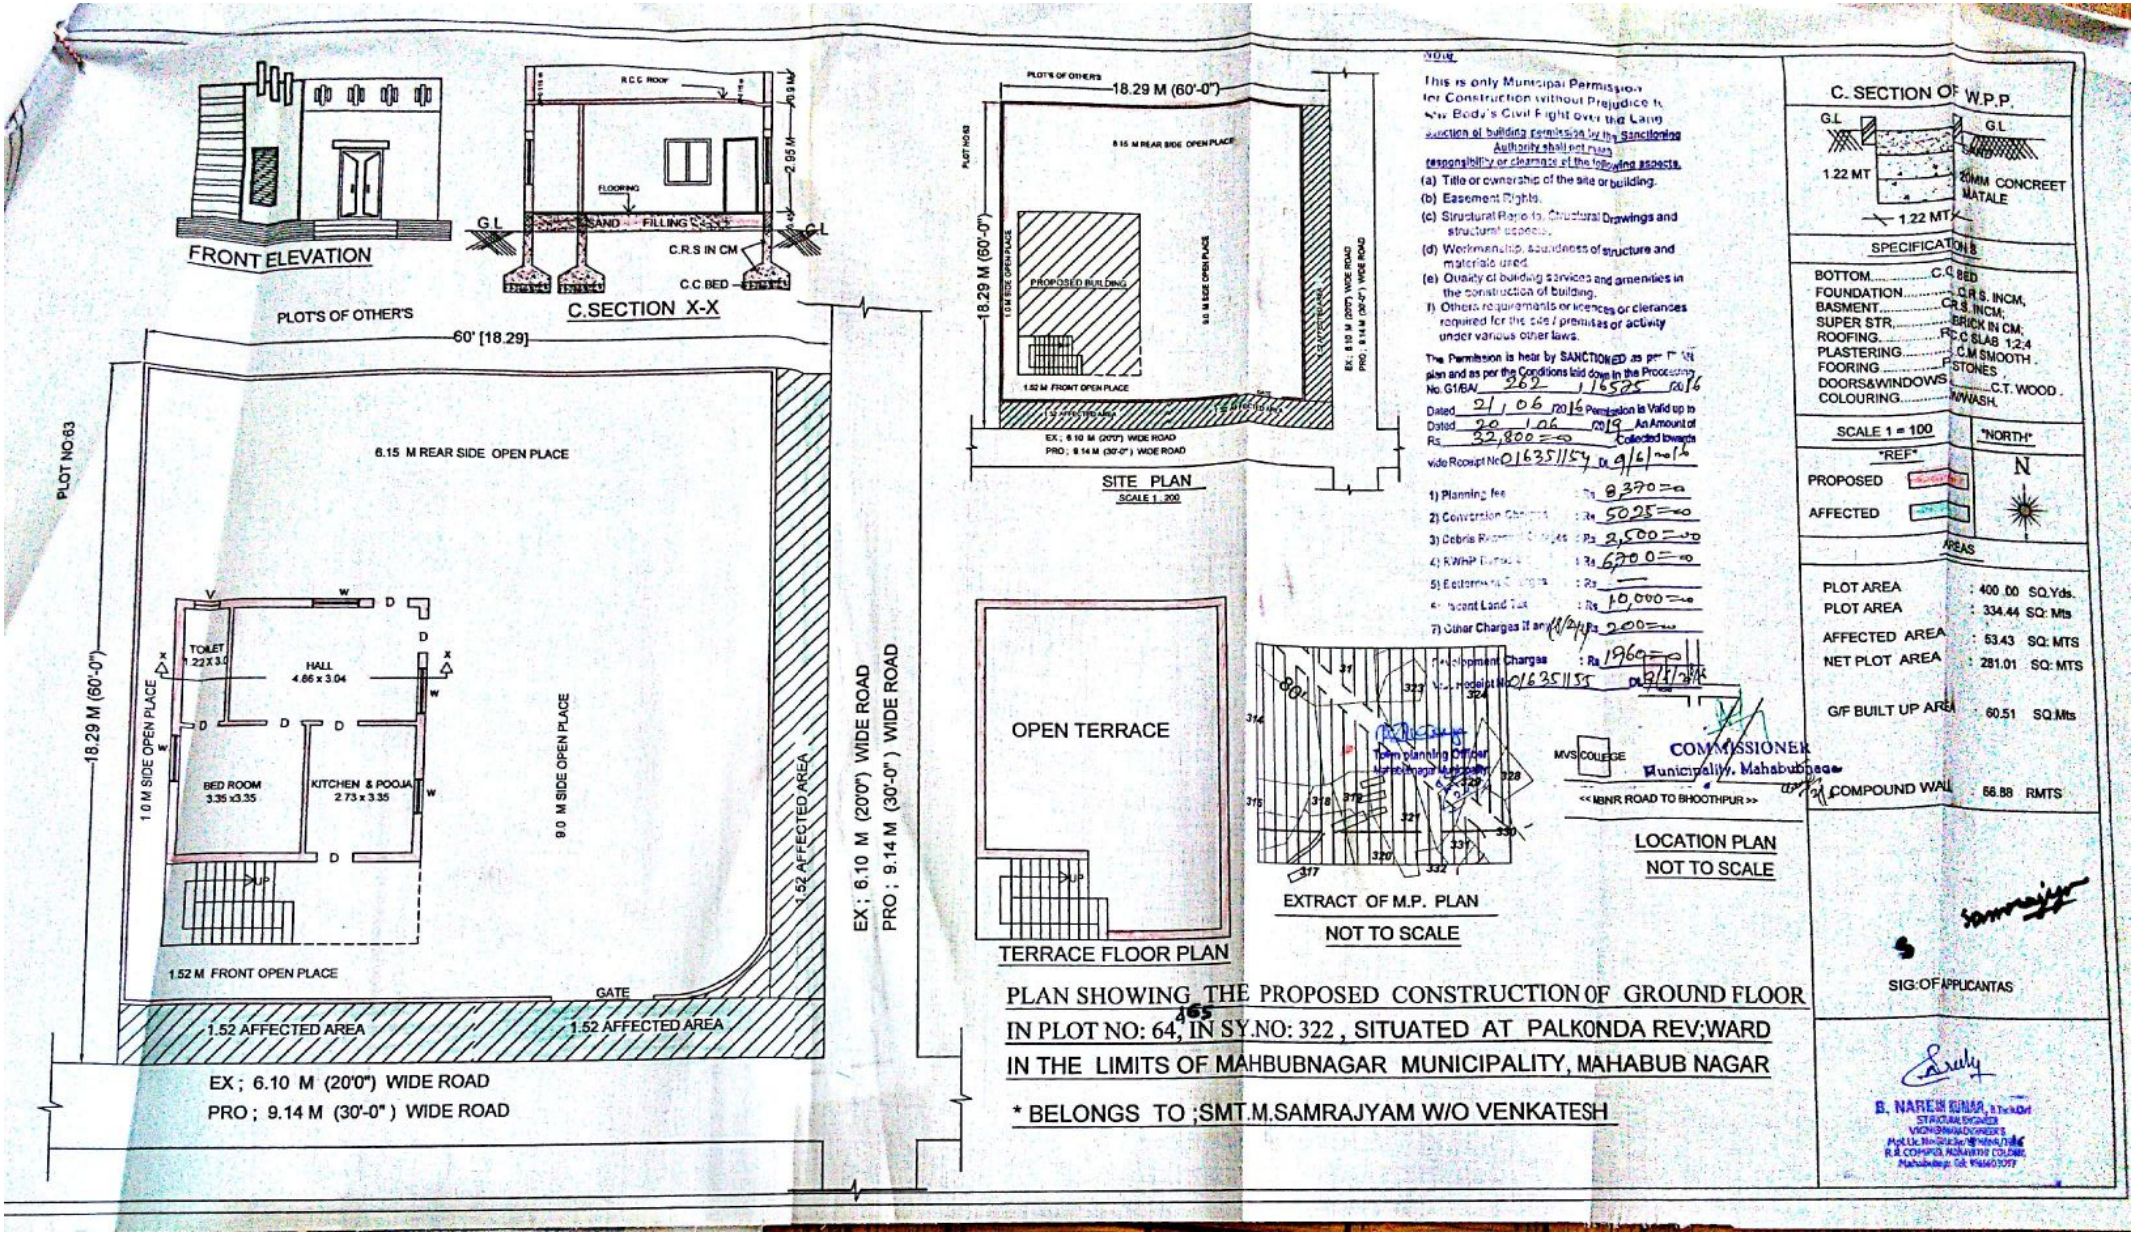

PLAN SHOWING THE PROPOSED CONSTRUCTION OF GROUND FLOOR IN PLOT NO: 64, IN SY.NO: 322 , SITUATED AT PALKONDA REV;WARD IN THE LIMITS OF MAHBUBNAGAR MUNICIPALITY, MAHABUB NAGAR

* BELONGS TO ;SMT.M.SAMRAJYAM W/O VENKATESH

Scanned by CamScanner