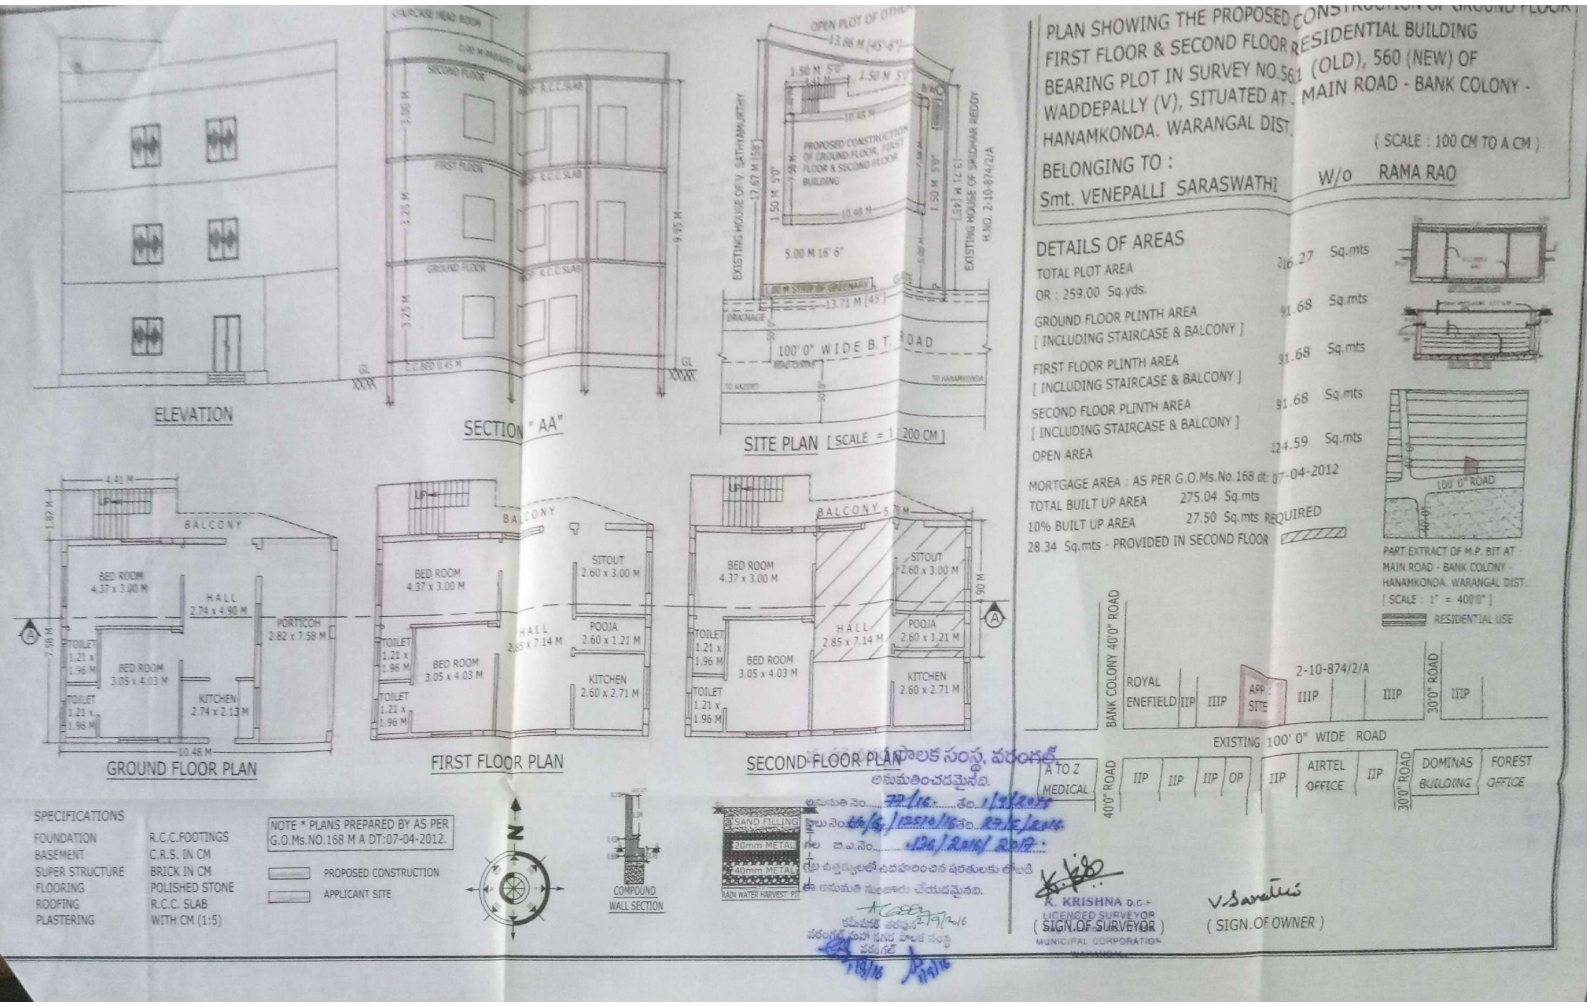

PLAN SHOWING THE PROPOSED CONSTRUCTION OF GROUND FLOOR, FIRST FLOOR & SECOND FLOOR RESIDENTIAL BUILDING BEARING PLOT IN SURVEY NO.561 (OLD), 560 (NEW) OF WADDEPALLY (V), SITUATED AT MAIN ROAD - BANK COLONY - HANAMKONDA. WARANGAL DIST.

(SCALE : 100 CM TO A CM)

BELONGING TO :

Smt. VENEPALLI SARASWATHI W/o RAMA RAO

DETAILS OF AREAS

TOTAL PLOT AREA OR : 259.00 Sq.yds.	216.27	Sq.mts
GROUND FLOOR PLINTH AREA [INCLUDING STAIRCASE & BALCONY]	91.68	Sq.mts
FIRST FLOOR PLINTH AREA [INCLUDING STAIRCASE & BALCONY]	91.68	Sq.mts
SECOND FLOOR PLINTH AREA [INCLUDING STAIRCASE & BALCONY]	91.68	Sq.mts
OPEN AREA	124.59	Sq.mts

MORTGAGE AREA : AS PER G.O.Ms.No.168 dt: 07-04-2012

TOTAL BUILT UP AREA 275.04 Sq.mts

10% BUILT UP AREA 27.50 Sq.mts REQUIRED

28.34 Sq.mts - PROVIDED IN SECOND FLOOR

PART EXTRACT OF M.P. BIT AT - MAIN ROAD - BANK COLONY - HANAMKONDA. WARANGAL DIST.

[SCALE : 1" = 400'0"]

RESIDENTIAL USE

SPECIFICATIONS

FOUNDATION	R.C.C.FOOTINGS
BASEMENT	C.R.S. IN CM
SUPER STRUCTURE	BRICK IN CM
FLOORING	POLISHED STONE
ROOFING	R.C.C. SLAB
PLASTERING	WITH CM (1:5)

NOTE * PLANS PREPARED BY AS PER G.O.Ms.NO.168 M A DT:07-04-2012.

PROPOSED CONSTRUCTION

APPLICANT SITE

అనుమతించడమైనది.

ఫైలు నెం. ఈ/క్ష/12570/16 తేదీ 29/12/2016

లే.ఆ.నెం. 136/2016/2017

ఈ దస్త్రములలో పొందుపరిచిన షరతులకు లోబడి ఈ అనుమతి మంజూరు చేయడమైనది.

R. KRISHNA D.C.P. LICENCED SURVEYOR MUNICIPAL CORPORATION

(SIGN.OF SURVEYOR)

(SIGN.OF OWNER)

Scanned by CamScanner