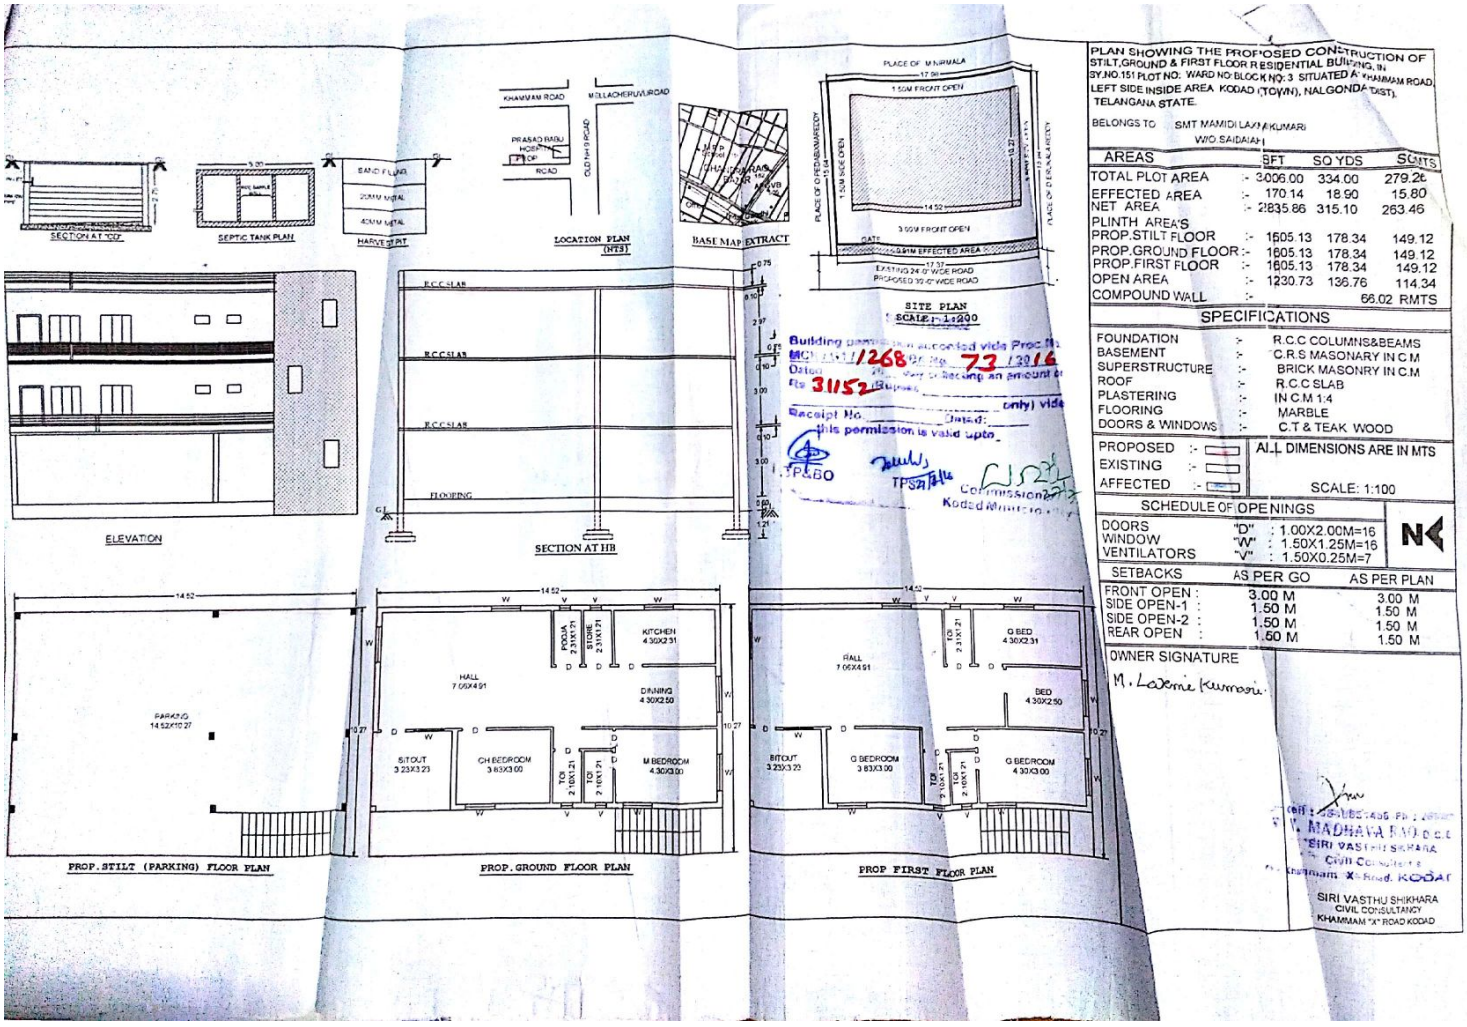

PLAN SHOWING THE PROPOSED CONSTRUCTION OF STILT,GROUND & FIRST FLOOR RESIDENTIAL BUILDING IN SY.NO.151 PLOT NO: WARD NO: BLOCK NO: 3 SITUATED AT KHAMMAM ROAD, LEFT SIDE INSIDE AREA KODAD (TOWN), NALGONDA DIST., TELANGANA STATE.

BELONGS TO SMT MAMIDI LAXMI KUMARI W/O SAIDAIAH

AREAS		SFT	SQ YDS	SQMTS
TOTAL PLOT AREA	:-	3006.00	334.00	279.26
EFFECTED AREA	:-	170.14	18.90	15.80
NET AREA	:-	2835.86	315.10	263.46
PLINTH AREA'S				
PROP.STILT FLOOR	:-	1605.13	178.34	149.12
PROP.GROUND FLOOR	:-	1605.13	178.34	149.12
PROP.FIRST FLOOR	:-	1605.13	178.34	149.12
OPEN AREA	:-	1230.73	136.76	114.34
COMPOUND WALL	:-			66.02 RMTS

SPECIFICATIONS		
FOUNDATION	:-	R.C.C COLUMNS&BEAMS
BASEMENT	:-	C.R.S MASONARY IN C.M
SUPERSTRUCTURE	:-	BRICK MASONRY IN C.M
ROOF	:-	R.C.C SLAB
PLASTERING	:-	IN C.M 1:4
FLOORING	:-	MARBLE
DOORS & WINDOWS	:-	C.T & TEAK WOOD

PROPOSED :-	ALL DIMENSIONS ARE IN MTS
EXISTING :-	
AFFECTED :-	SCALE: 1:100

SCHEDULE OF OPENINGS		
DOORS	"D"	: 1.00X2.00M=16
WINDOW	"W"	: 1.50X1.25M=16
VENTILATORS	"V"	: 1.50X0.25M=7

SETBACKS	AS PER GO	AS PER PLAN
FRONT OPEN :	3.00 M	3.00 M
SIDE OPEN-1 :	1.50 M	1.50 M
SIDE OPEN-2 :	1.50 M	1.50 M
REAR OPEN :	1.50 M	1.50 M

OWNER SIGNATURE

M. Laxmi Kumari

V. MADHAVA RAO D.C.E
SIRI VASTHU SHIKHARA
CIVIL CONSULTANCY
Khammam X Road. KODAD

SIRI VASTHU SHIKHARA
CIVIL CONSULTANCY
KHAMMAM "X" ROAD KODAD

Scanned by CamScanner