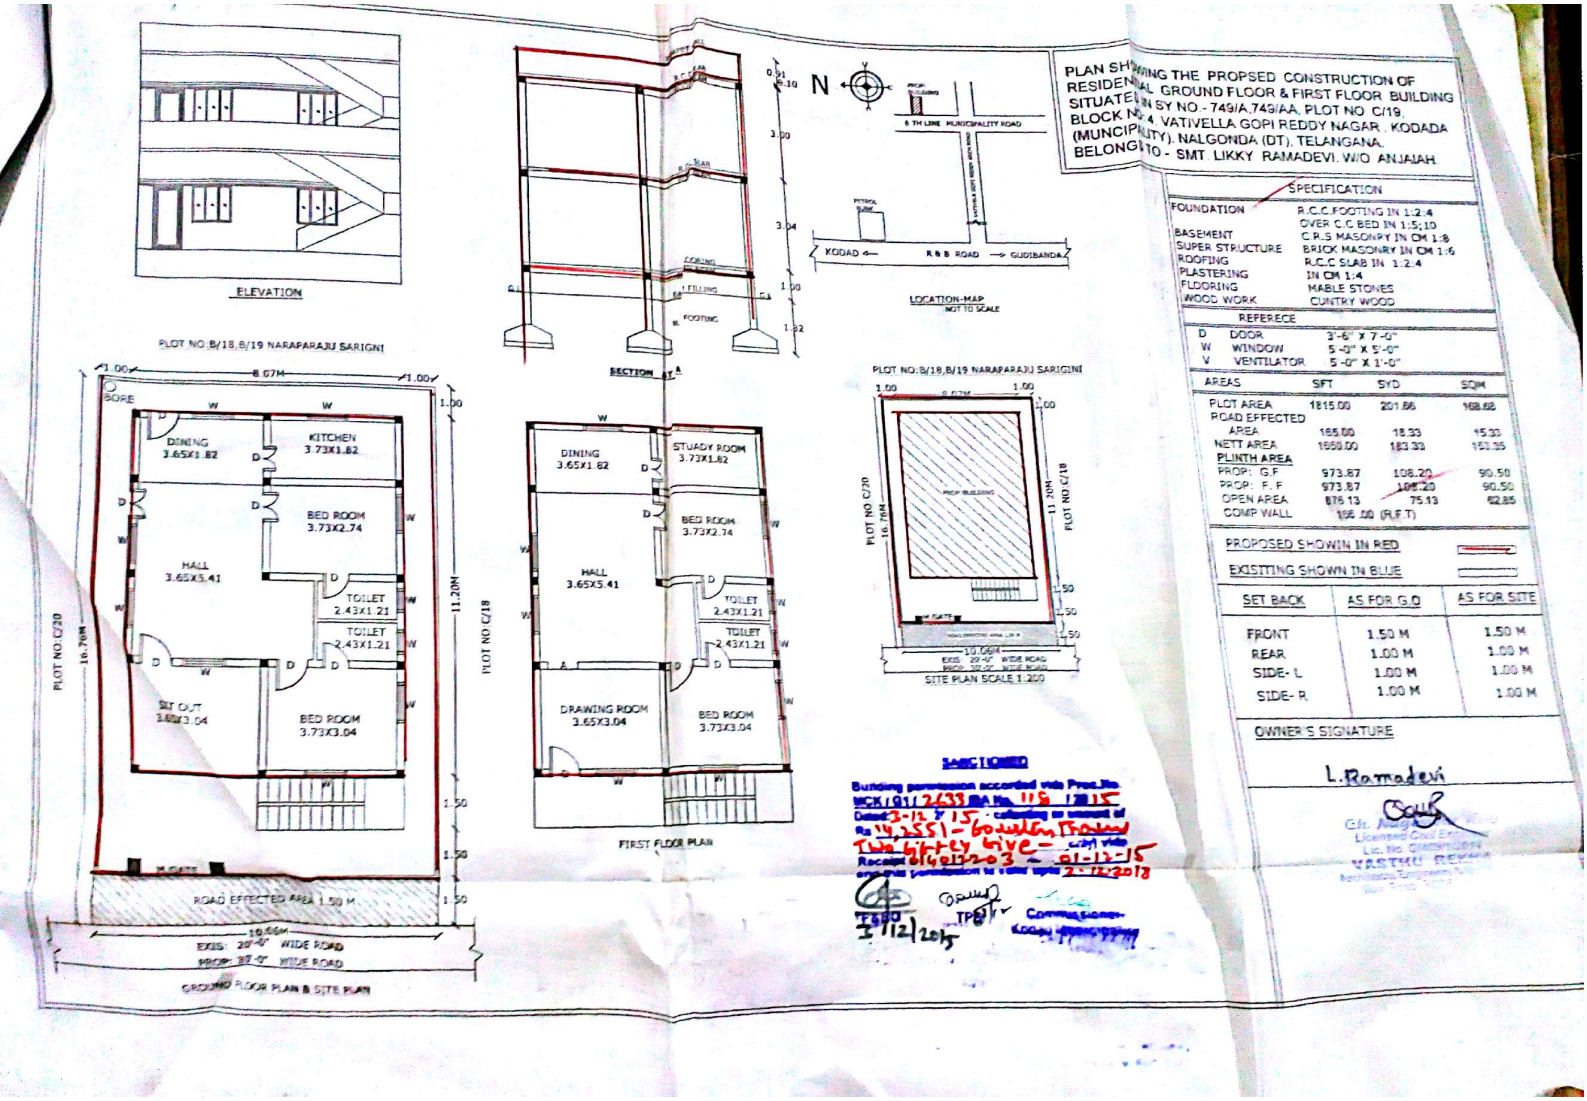

PLAN SHOWING THE PROPSED CONSTRUCTION OF RESIDENTIAL GROUND FLOOR & FIRST FLOOR BUILDING SITUATED IN SY NO - 749/A,749/AA, PLOT NO C/19, BLOCK NO 4, VATIVELLA GOPI REDDY NAGAR, KODADA (MUNCIPALITY), NALGONDA (DT), TELANGANA, BELONGING TO - SMT LIKKY RAMADEVI W/O ANJAIAH

SPECIFICATION

FOUNDATION	R.C.C.FOOTING IN 1:2:4 OVER C.C BED IN 1:5:10
BASEMENT	C.R.S MASONRY IN CM 1:8
SUPER STRUCTURE	BRICK MASONRY IN CM 1:6
ROOFING	R.C.C SLAB IN 1:2:4
PLASTERING	IN CM 1:4
FLOORING	MABLE STONES
WOOD WORK	CUNTRY WOOD

REFERECE

D	DOOR	3'-6" X 7'-0"
W	WINDOW	5'-0" X 5'-0"
V	VENTILATOR	5'-0" X 1'-0"

AREAS	SFT	SYD	SQM
PLOT AREA	1815.00	201.66	168.68
ROAD EFFECTED AREA	165.00	18.33	15.33
NETT AREA	1650.00	183.33	153.35
PLINTH AREA			
PROP: G.F	973.87	108.22	90.50
PROP: F. F	973.87	108.20	90.50
OPEN AREA	876.13	75.13	82.85
COMP WALL	166.00 (R.F.T)		

PROPOSED SHOWIN IN RED

EXISTITING SHOWN IN BLUE

SET BACK	AS FOR G.O	AS FOR SITE
FRONT	1.50 M	1.50 M
REAR	1.00 M	1.00 M
SIDE- L	1.00 M	1.00 M
SIDE- R	1.00 M	1.00 M

OWNER'S SIGNATURE

L.Ramadevi

Ch. Anjaiah
Licensed Civil Engineer
Lic. No. CHP/NGD/2011
VASTHU REVIEW
Architectural Consultant

SANCTIONED

Building permission accorded vide Proc.No. MCK/91/2433/BA/No. 115/2015
Dated 3-12-2015 collecting an amount of Rs 14,2551- (Fourteen Thousand Two Hundred fifty five only vide Receipt No 4612203 dt 01-12-15)
accords permission to raise upto 2-12-2018

TPBO 1/12/2015

TPBO

Commissioner
Kodad Municipality

Scanned by CamScanner